Figure 21.1

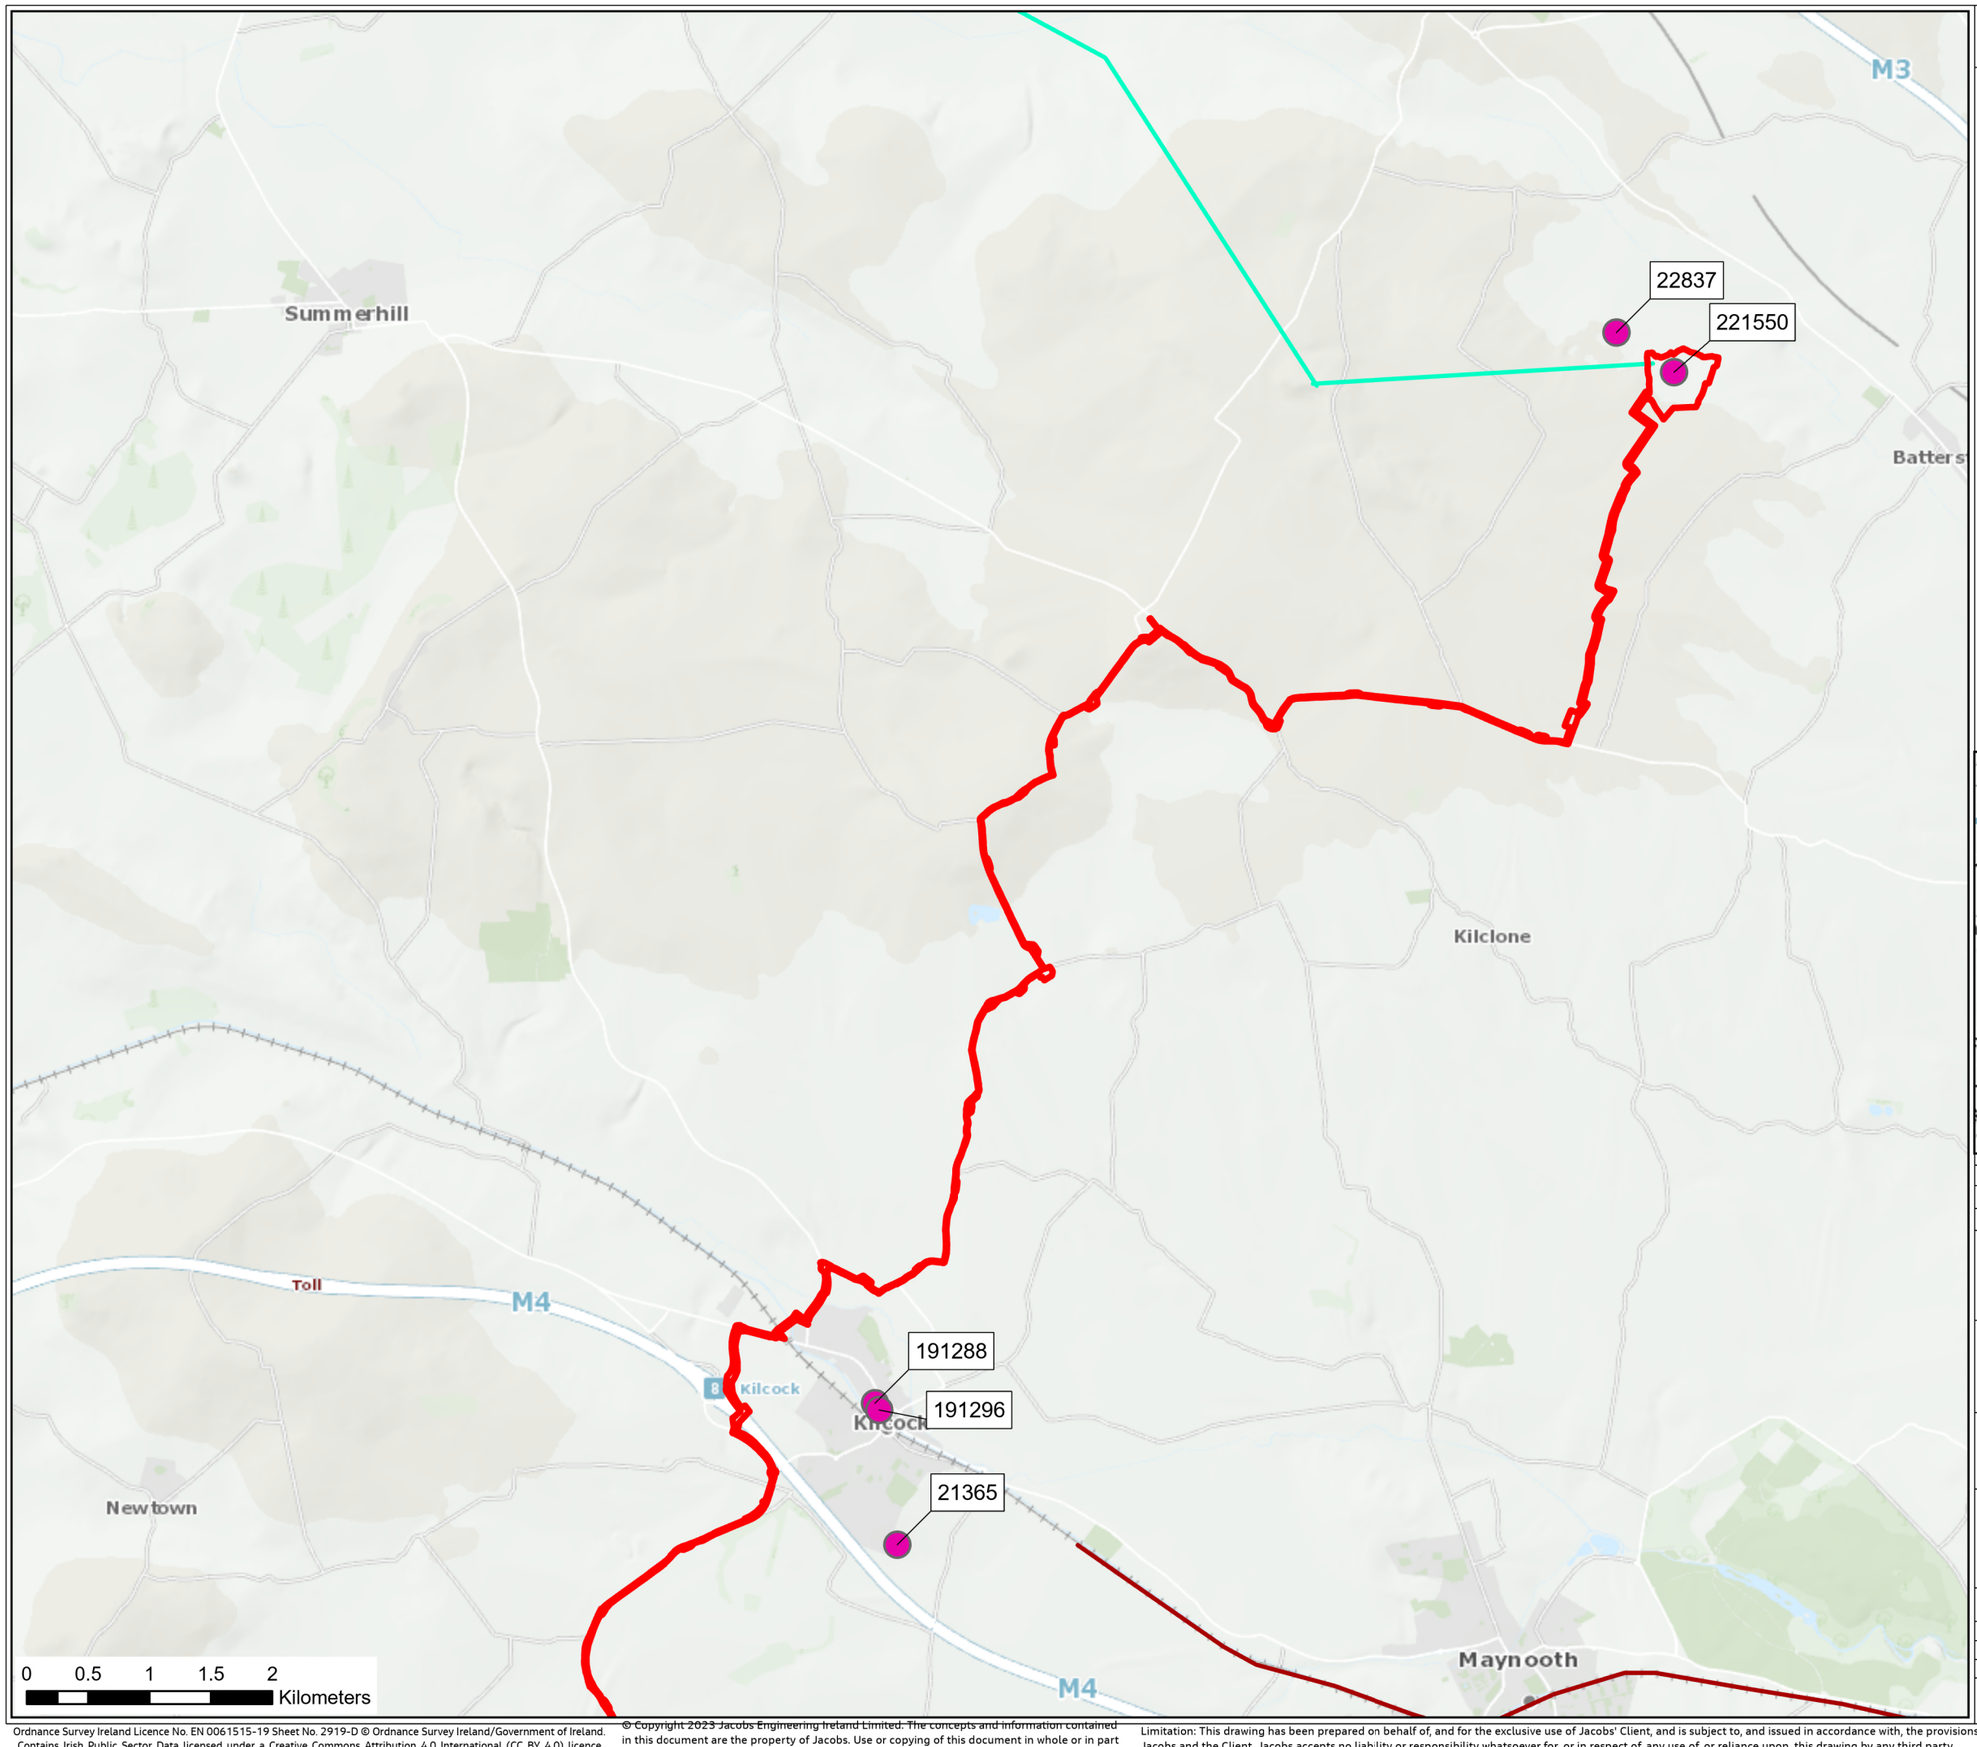

Legend

- Planning Application Boundary
- All Other Local Authority / An Bord Pleanála Planning Applications
- Irish Rail Dart+ Tunnel Public Transport
- North South Interconnector

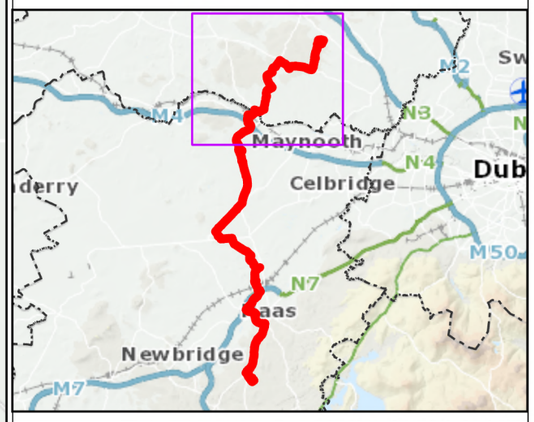

Rev.	Date	Purpose of revision	Drawn	Check'd	Rev'd	Appr'd
02	Mar 2024	Final	SMD	PB	NE	FB
01	Apr 2023	Initial issue for client review	SMD	PB	NE	FB

Jacobs

Merrion House, Merrion Road, Dublin, D04 R2C5, Ireland.
Tel: +353 1269 5666 Fax:+353 1269 5497
www.jacobs.com

Client: EirGrid

Project: Kildare-Meath Grid Upgrade

Drawing Title: Figure 21.1: Cumulative Assessment Map Sheet (1 of 3)

Drawing Status: FINAL

Scale @ A3	DO NOT SCALE
Jacobs No.	321084AH
Client No.	CP966
Drawing No.	321084AH-JAC-ZZ-XX-DR-K-3901

Ordnance Survey Ireland Licence No. EN 0061515-19 Sheet No. 2919-D © Ordnance Survey Ireland/Government of Ireland. Contains Irish Public Sector Data licensed under a Creative Commons Attribution 4.0 International (CC BY 4.0) licence.

© Copyright 2023 Jacobs Engineering Ireland Limited. The concepts and information contained in this document are the property of Jacobs. Use or copying of this document in whole or in part without the written permission of Jacobs constitutes an infringement of copyright.

Limitation: This drawing has been prepared on behalf of, and for the exclusive use of Jacobs' Client, and is subject to, and issued in accordance with, the provisions of the contract between Jacobs and the Client. Jacobs accepts no liability or responsibility whatsoever for, or in respect of, any use of, or reliance upon, this drawing by any third party.

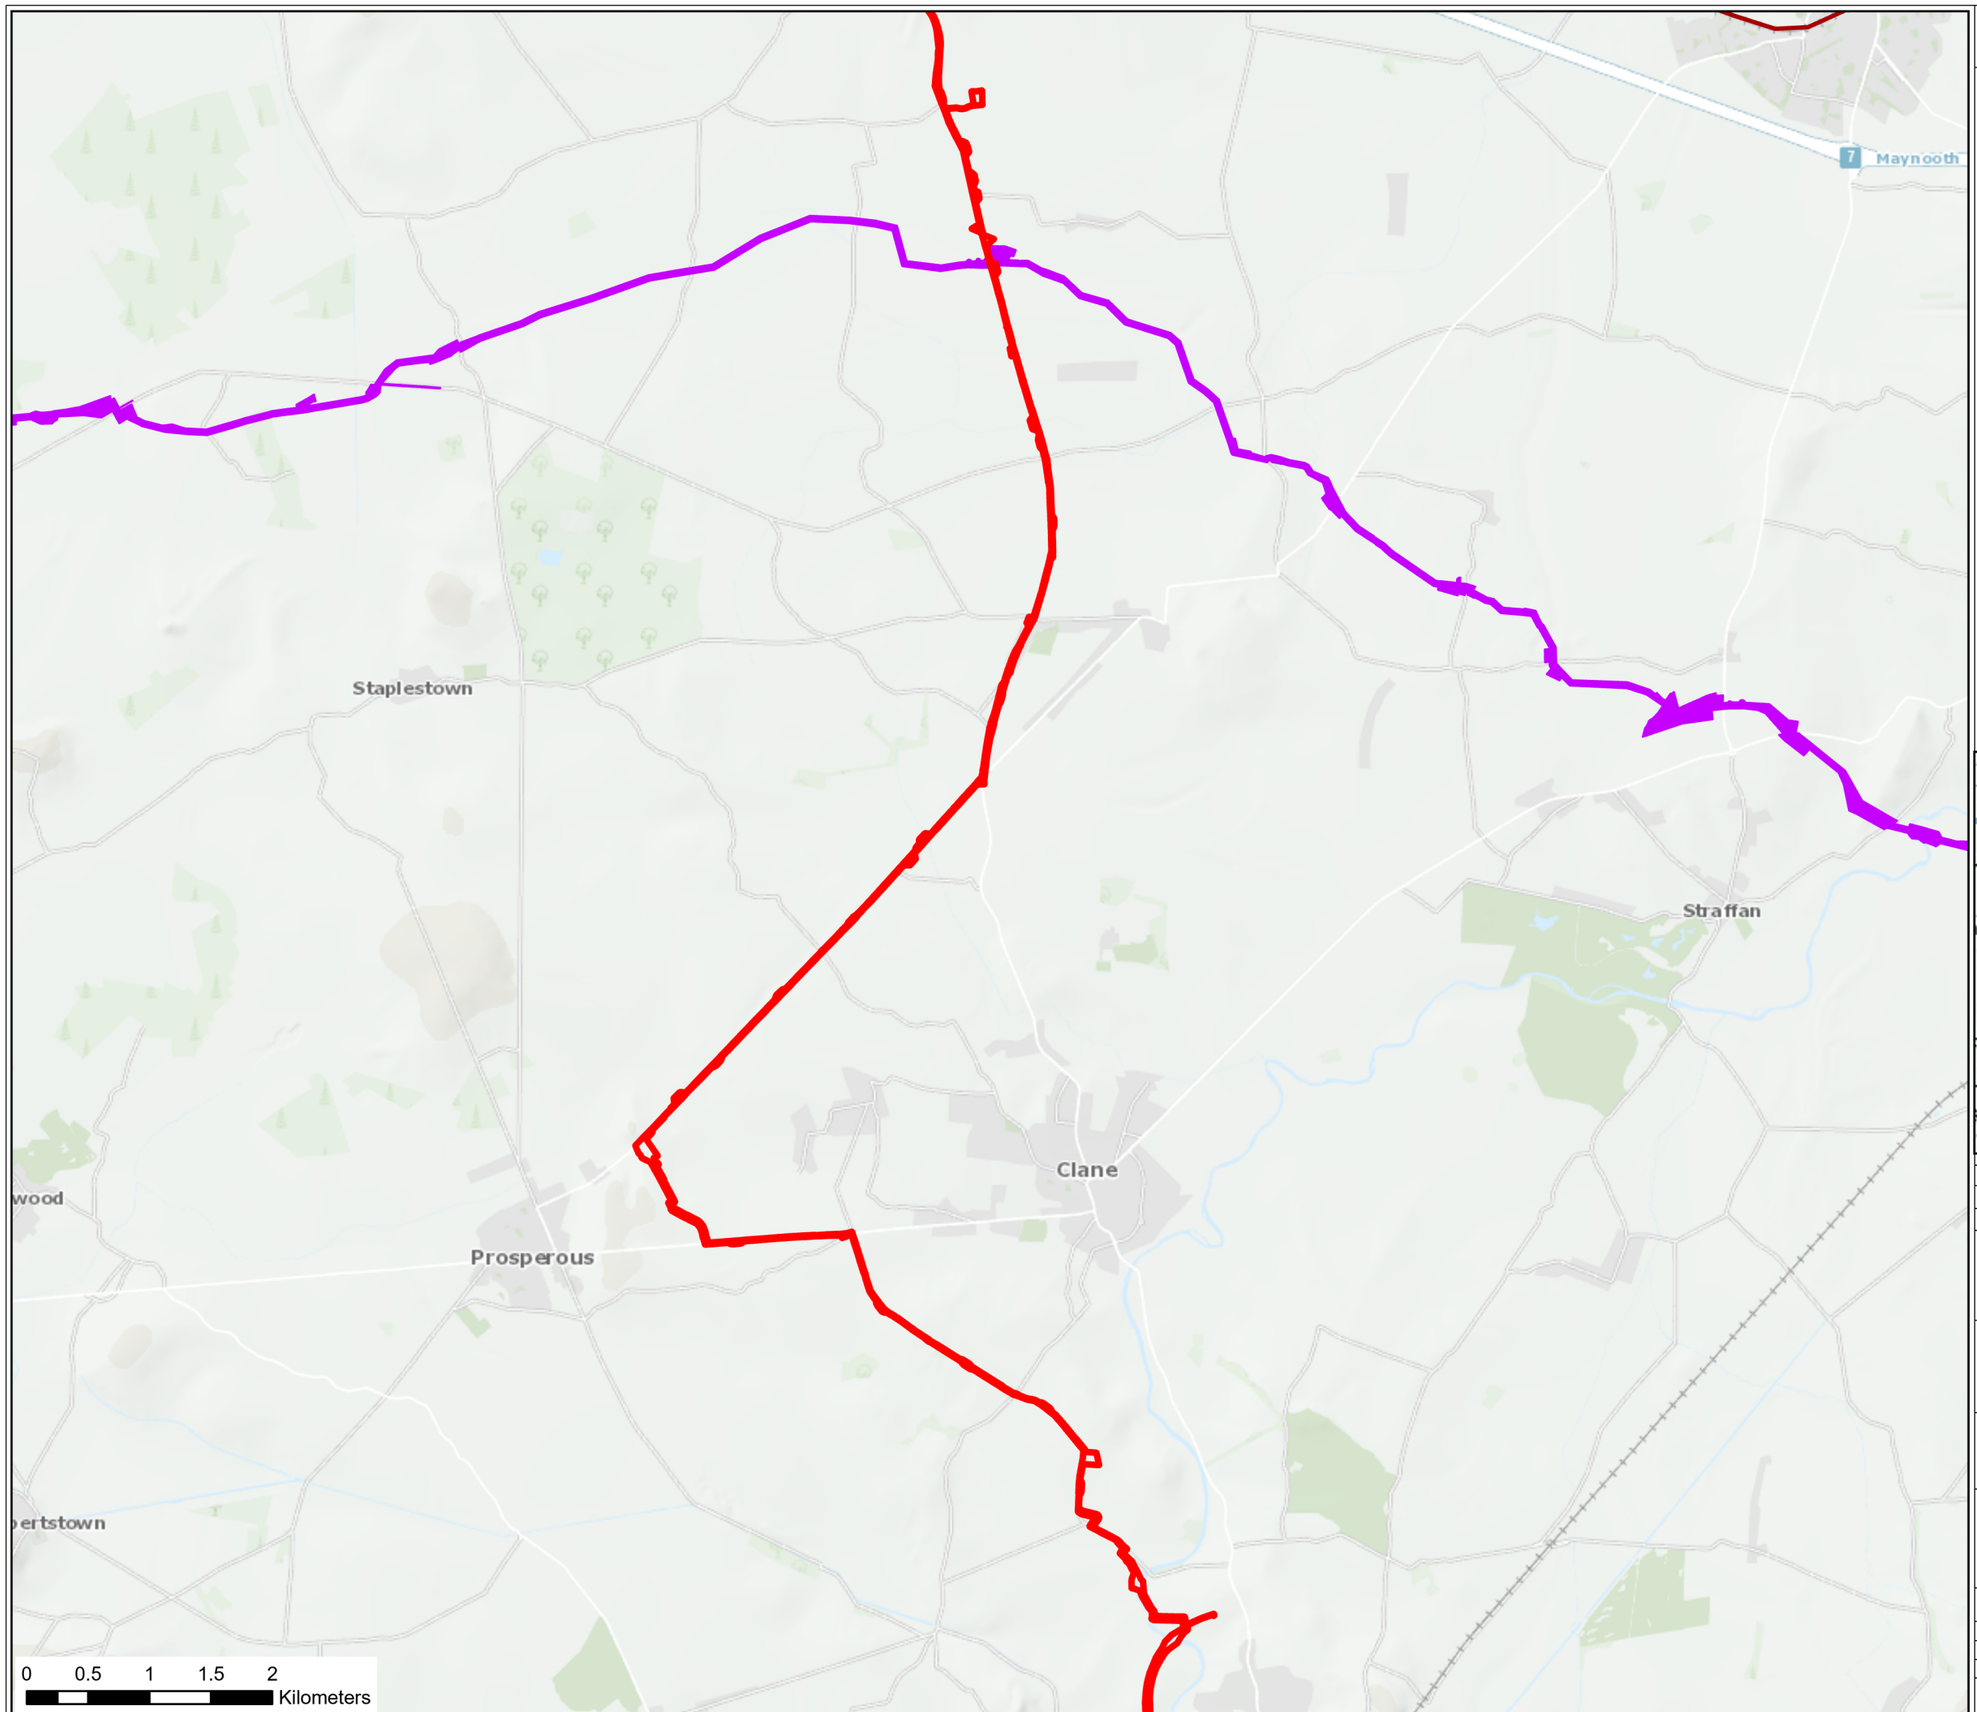

Figure 21.1

Legend

- Planning Application Boundary
- Irish Rail Dart+ Tunnel Public Transport
- Water Supply Project

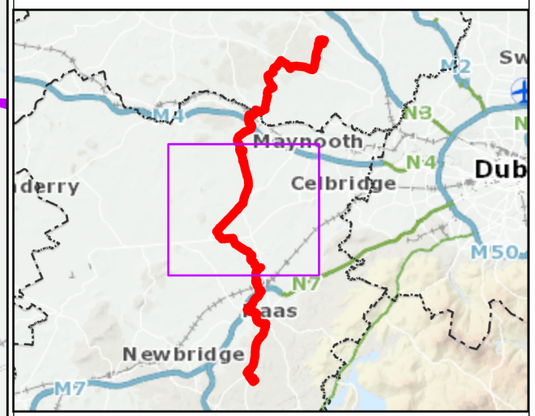

Rev.	Date	Purpose of revision	Drawn	Check'd	Rev'd	Appr'd
02	Mar 2024	Final	SMD	PB	NE	FB
01	Apr 2023	Initial issue for client review	SMD	PB	NE	FB

Jacobs
Merrion House, Merrion Road, Dublin, D04 R2C5, Ireland.
Tel: +353 1269 5666 Fax:+353 1269 5497
www.jacobs.com

Client: EirGrid

Project: Kildare-Meath Grid Upgrade

Drawing Title: Figure 21.1: Cumulative Assessment Map Sheet (2 of 3)

Drawing Status: FINAL

Scale @ A3		DO NOT SCALE
Jacobs No.	321084AH	
Client No.	CP966	
Drawing No.	321084AH-JAC-ZZ-XX-DR-K-3902	

Ordnance Survey Ireland Licence No. EN 0061515-19 Sheet No. 2919-D © Ordnance Survey Ireland/Government of Ireland. Contains Irish Public Sector Data licensed under a Creative Commons Attribution 4.0 International (CC BY 4.0) licence.

© Copyright 2023 Jacobs Engineering Ireland Limited. The concepts and information contained in this document are the property of Jacobs. Use or copying of this document in whole or in part without the written permission of Jacobs constitutes an infringement of copyright.

Limitation: This drawing has been prepared on behalf of, and for the exclusive use of Jacobs' Client, and is subject to, and issued in accordance with, the provisions of the contract between Jacobs and the Client. Jacobs accepts no liability or responsibility whatsoever for, or in respect of, any use of, or reliance upon, this drawing by any third party.

Figure 21.1

Legend

- Planning Application Boundary
- All Other Local Authority / An Bord Pleanála Planning Applications

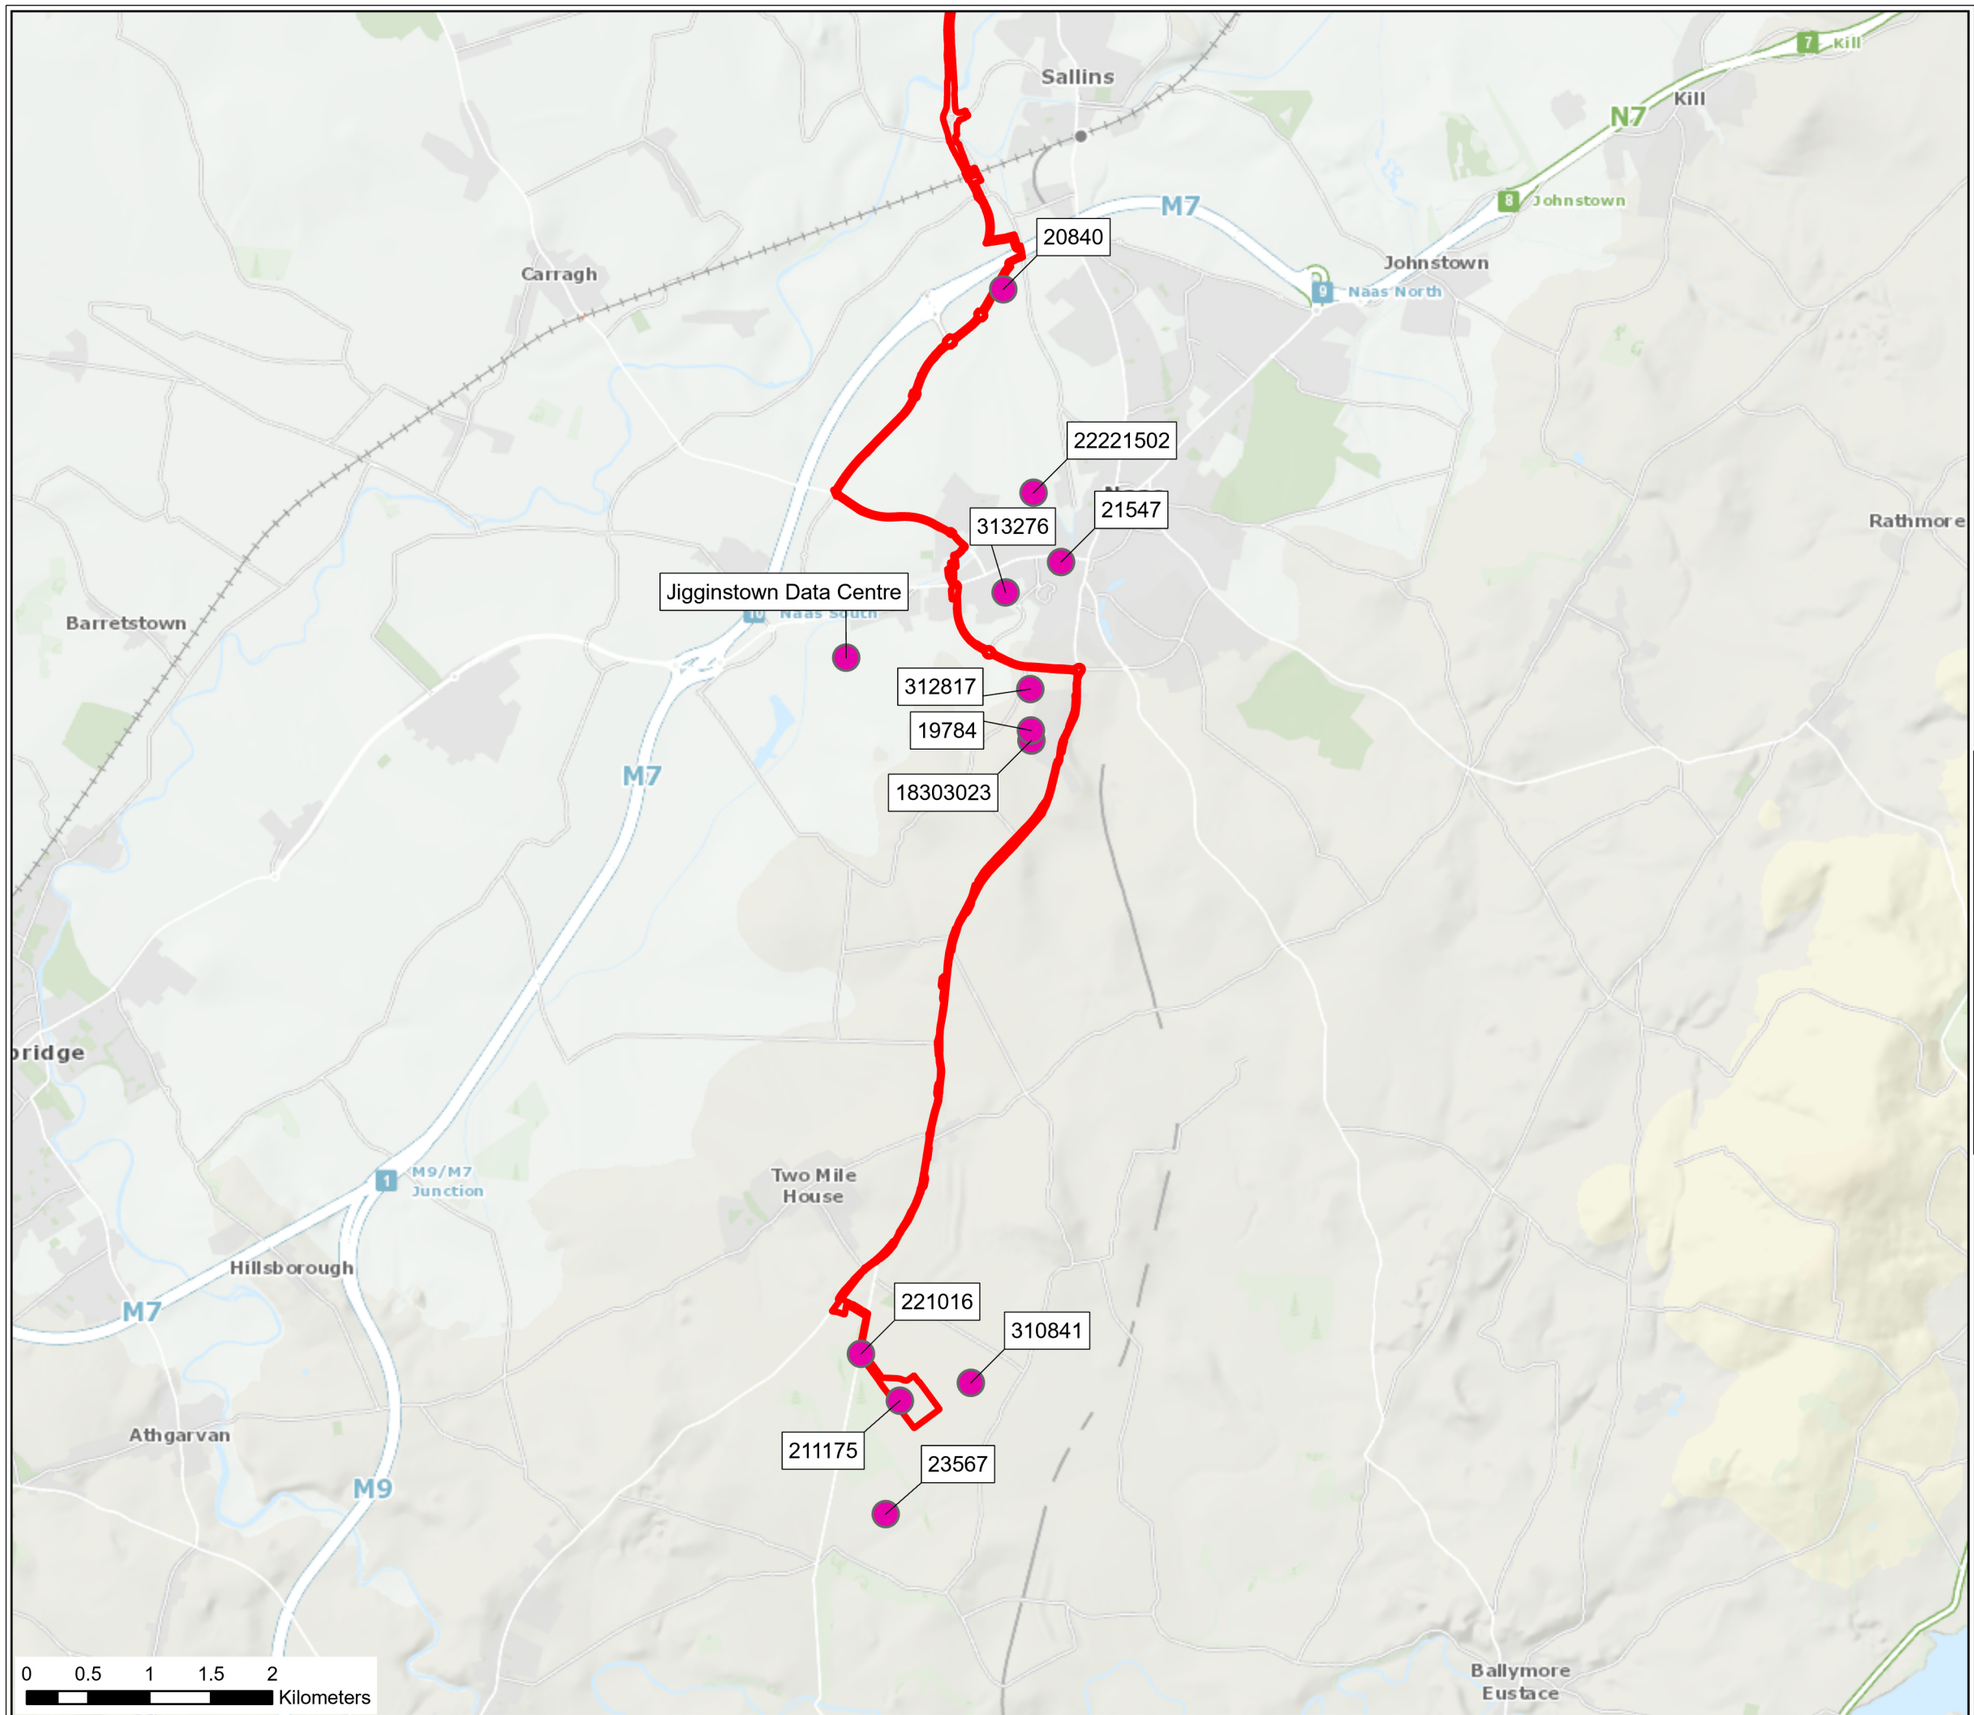

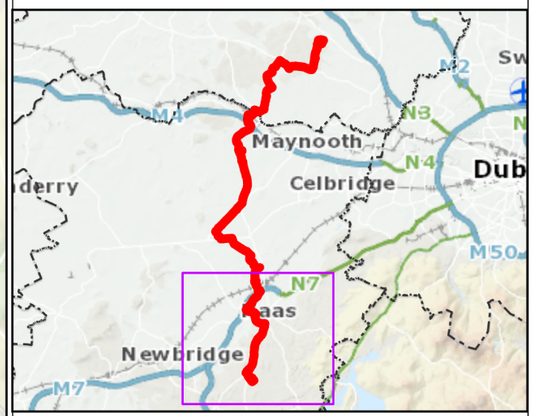

Rev.	Date	Purpose of revision	Drawn	Check'd	Rev'd	Appr'd
02	Mar 2024	Final	SMD	PB	NE	FB
01	Apr 2023	Initial issue for client review	SMD	PB	NE	FB

Jacobs
Merrion House, Merrion Road, Dublin, D04 R2C5, Ireland.
Tel: +353 1269 5666 Fax:+353 1269 5497
www.jacobs.com

Client: EirGrid

Project: Kildare-Meath Grid Upgrade

Drawing Title: Figure 21.1: Cumulative Assessment Map Sheet (3 of 3)

Drawing Status: FINAL

Scale @ A3	DO NOT SCALE
Jacobs No.	321084AH
Client No.	CP966
Drawing No.	321084AH-JAC-ZZ-XX-DR-K-3903

Ordnance Survey Ireland Licence No. EN 0061515-19 Sheet No. 2919-D © Ordnance Survey Ireland/Government of Ireland. Contains Irish Public Sector Data licensed under a Creative Commons Attribution 4.0 International (CC BY 4.0) licence.

© Copyright 2023 Jacobs Engineering Ireland Limited. The concepts and information contained in this document are the property of Jacobs. Use or copying of this document in whole or in part without the written permission of Jacobs constitutes an infringement of copyright.

Limitation: This drawing has been prepared on behalf of, and for the exclusive use of Jacobs' Client, and is subject to, and issued in accordance with, the provisions of the contract between Jacobs and the Client. Jacobs accepts no liability or responsibility whatsoever for, or in respect of, any use of, or reliance upon, this drawing by any third party.